

LEE COUNTY BOARD OF
COUNTY COMMISSIONERS

PUBLIC WORKS ADMINISTRATION
DEPARTMENT OF TRANSPORTATION
CONTRACT PLANS

PLANS OF PROPOSED



LITTLETON / KISMET REALIGNMENT

COUNTY PROJECT NO. CN160459

SIGNING AND PAVEMENT MARKING PLANS

INDEX OF SIGNING & PAVEMENT MARKING PLANS

SHEET NO.	SHEET DESCRIPTION
S-1	KEY SHEET
S-2	TABULATION OF QUANTITIES
S-3	GENERAL NOTES
S-4 - S-11	SIGNING AND PAVEMENT MARKING PLANS
S-12	GUIDE SIGN WORKSHEET

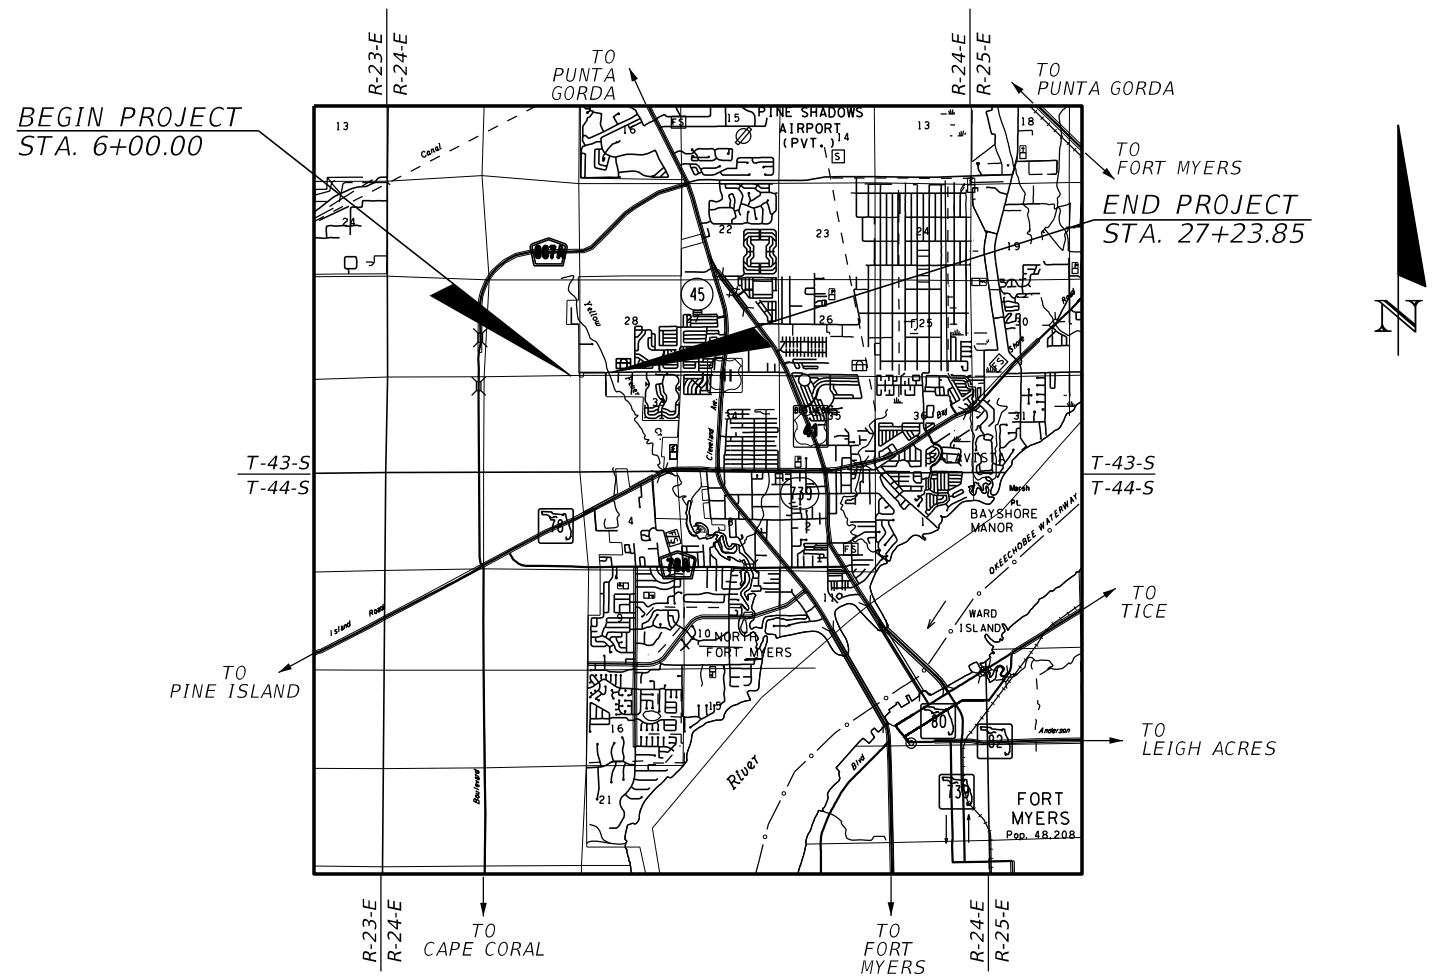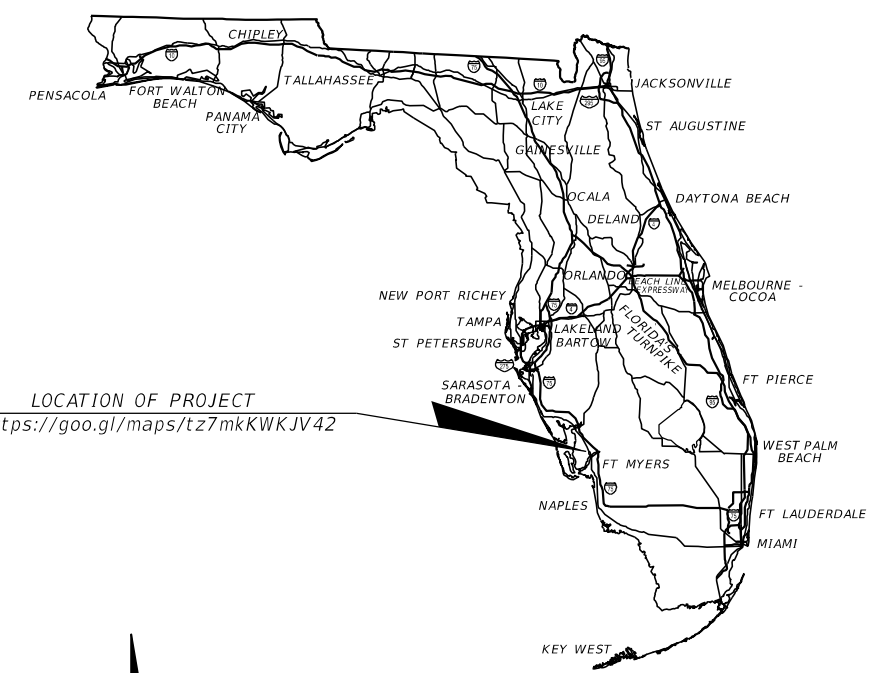

SIGNING AND PAVEMENT MARKING
SHOP DRAWINGS TO BE SUBMITTED TO:

THIS ITEM HAS BEEN DIGITALLY
SIGNED AND SEALED BY

ON THE DATE ADJACENT TO THE SEAL.

PRINTED COPIES OF THIS DOCUMENT ARE
NOT CONSIDERED SIGNED AND SEALED
AND THE SIGNATURE MUST BE VERIFIED
ON ANY ELECTRONIC COPIES.

SIGNING AND
PAVEMENT MARKING PLANS
ENGINEER OF RECORD:

ADAM AGUILA, P.E.
P.E. NO.: 76008
AIM ENGINEERING & SURVEYING, INC.
3802 CORPOREX PARK DRIVE, STE. 225
TAMPA, FLORIDA 33619
TELEPHONE (888) 627-4144
CONTRACT NO. C9651
VENDOR NO. F650197775003
CERTIFICATE OF AUTHORIZATION NO. 3114

LEE COUNTY PROJECT MANAGER:
VINCENT J. MILLER, P.E.

60% PLANS
IN PROGRESS

SHEET
NO.
S-1

TABULATION OF QUANTITIES	
---	--

[illegible]

* THESE QUANTITIES ARE PAID FOR UNDER PAINTED PAVEMENT MARKINGS (FINAL SURFACE), LUMP SUM - ITEM NO. 710-90. THE QUANTITIES SHOWN ARE FOR ONE APPLICATION; SEE SPECIFICATION 710 FOR THE NUMBER OF APPLICATIONS REQUIRED.

[illegible]


AIM ENGINEERING & SURVEYING, INC.
 3802 CORPOREX PARK DRIVE STE. 225
 TAMPA, FLORIDA 33619
 TELEPHONE (888) 627-4144
 CERTIFICATE OF AUTHORIZATION NO. 3114

APPROVED BY:
ADAM R. AGUILA, P.E.
REGISTERED PROFESSIONAL ENGINEER
FLORIDA CERTIFICATE NO. 76008

AAquila

9/30/2018

6:32:38 PM

P:\Lee LittletonKismet\CN160459\signing\TABQSP01.DGN

SHEET NO.

S-2

SIGNING AND PAVEMENT MARKING NOTES
=====

- 1. ALL FINAL PAVEMENT MARKINGS SHALL BE STANDARD THERMOPLASTIC, UNLESS OTHERWISE NOTED.
- 2. UNLESS OTHERWISE NOTED ON PLAN SHEETS, ALL CROSSWALK WIDTH MEASUREMENTS SHALL BE FROM INSIDE TO INSIDE OF 12" LONGITUDINAL STRIPES.
- 3. ALL PARTIAL STATIONS AND OFFSETS ARE IN REFERENCE TO THE BASELINE OF CONSTRUCTION FOR THE KISMET PARKWAY AND LITTLETON ROAD REALIGNMENT, UNLESS OTHERWISE NOTED.

NO.	DATE	BY	REVISIONS - DESCRIPTION



AIM ENGINEERING & SURVEYING, INC.
3802 CORPOREX PARK DRIVE STE. 225
TAMPA, FLORIDA 33619
TELEPHONE (888) 627-4144
CERTIFICATE OF AUTHORIZATION NO. 3114

APPROVED BY:
ADAM R. AGUILA, P.E.
REGISTERED PROFESSIONAL ENGINEER
FLORIDA CERTIFICATE NO. 76008



PUBLIC WORKS
LEE COUNTY
S O U T H W E S T
F L O R I D A



DEPARTMENT
of
TRANSPORTATION
1500 MONROE STREET
(239) 479-8900

FORT MYERS, FLORIDA 33901

GENERAL NOTES

SHEET NO.

S-3

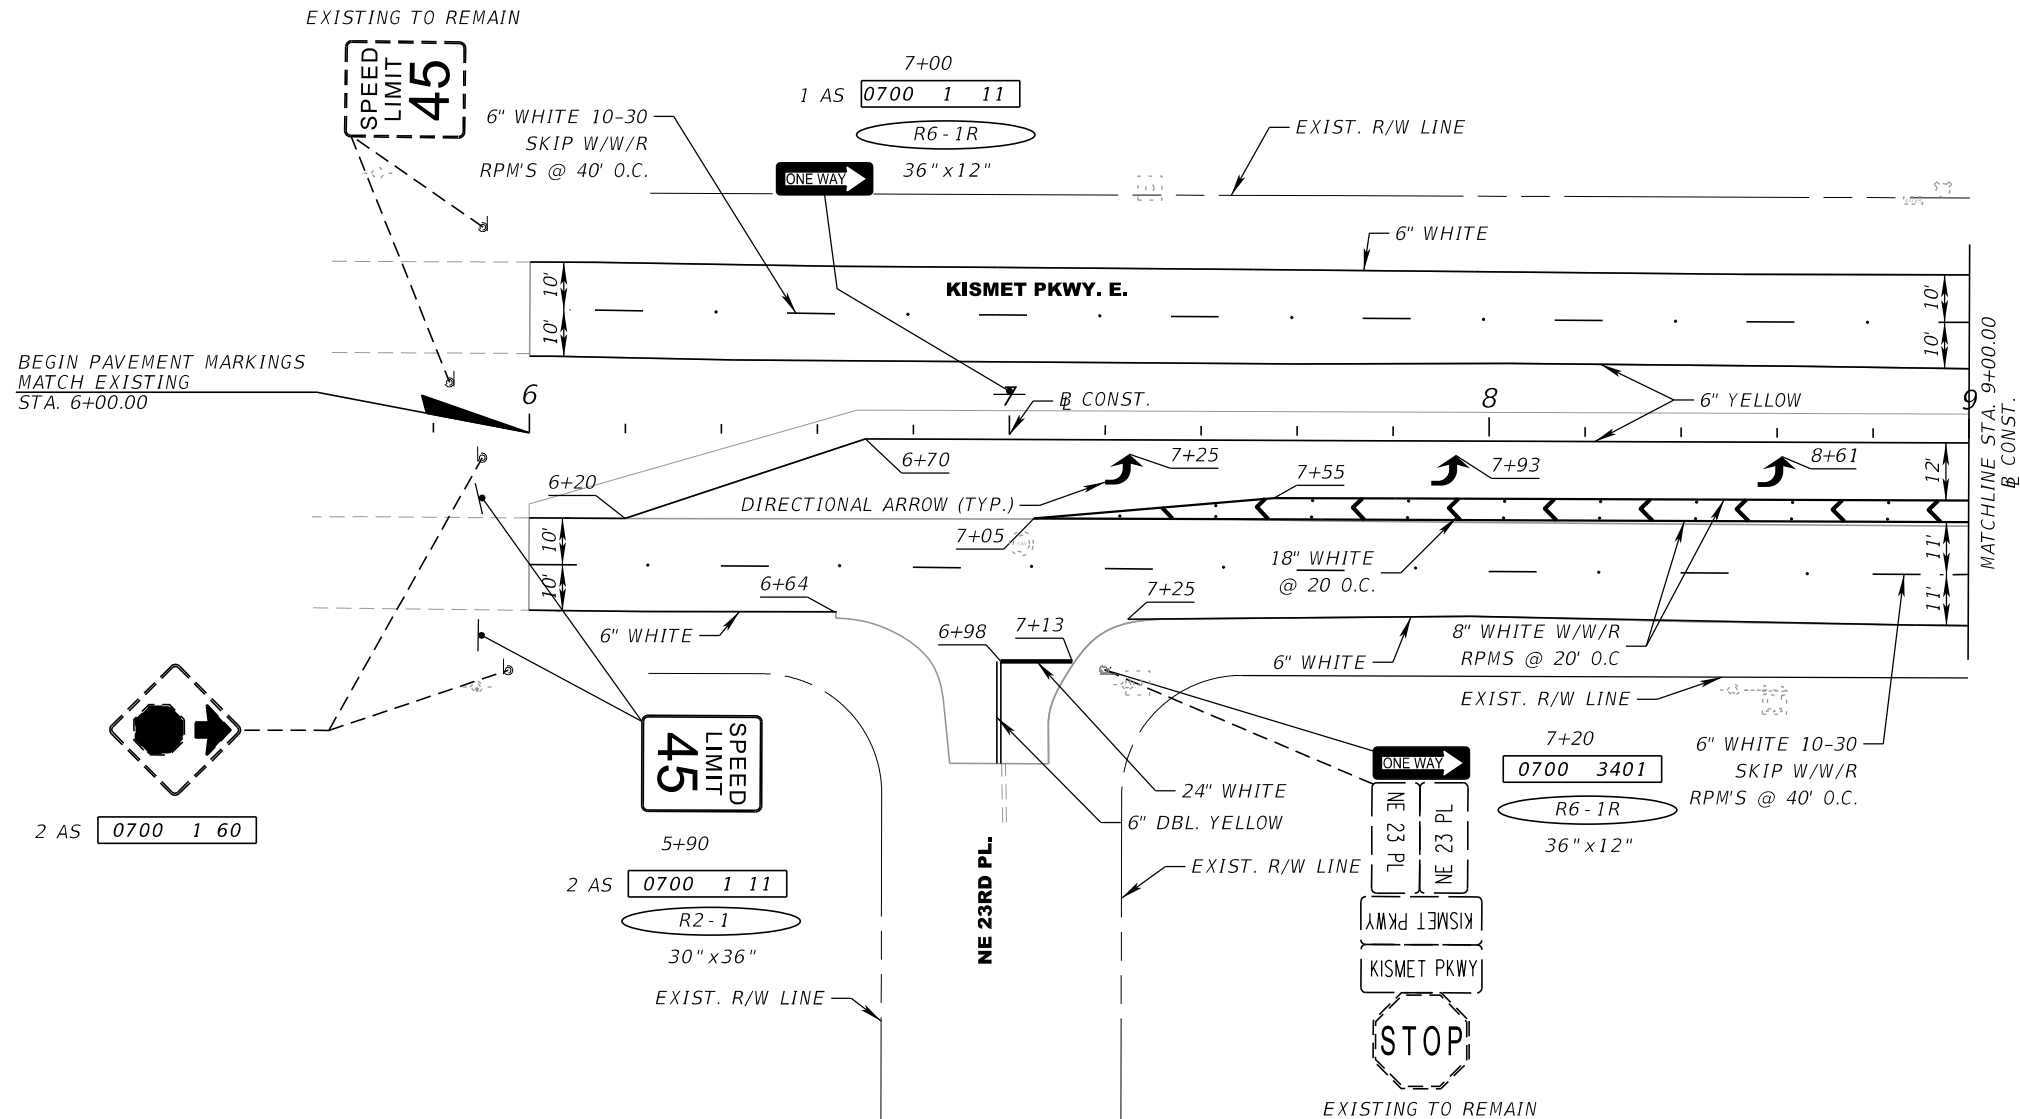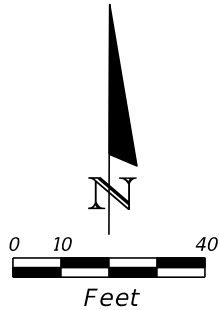

NO.	DATE	BY	REVISIONS - DESCRIPTION



AIM ENGINEERING & SURVEYING, INC.
3802 CORPOREX PARK DRIVE STE. 225
TAMPA, FLORIDA 33619
TELEPHONE (888) 627-4144
CERTIFICATE OF AUTHORIZATION NO. 3114

APPROVED BY:
ADAM R. AGUILA, P.E.
REGISTERED PROFESSIONAL ENGINEER
FLORIDA CERTIFICATE NO. 76008





PUBLIC WORKS
LEE COUNTY
SOUTHWEST
FLORIDA
1500 MONROE STREET
(239) 479-8900
DEPARTMENT
of
TRANSPORTATION
FORT MYERS, FLORIDA 33901

SIGNING AND PAVEMENT MARKING PLAN

SHEET NO.

S-4

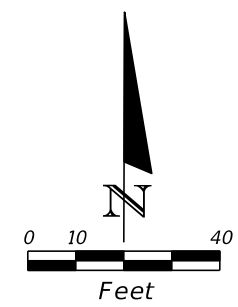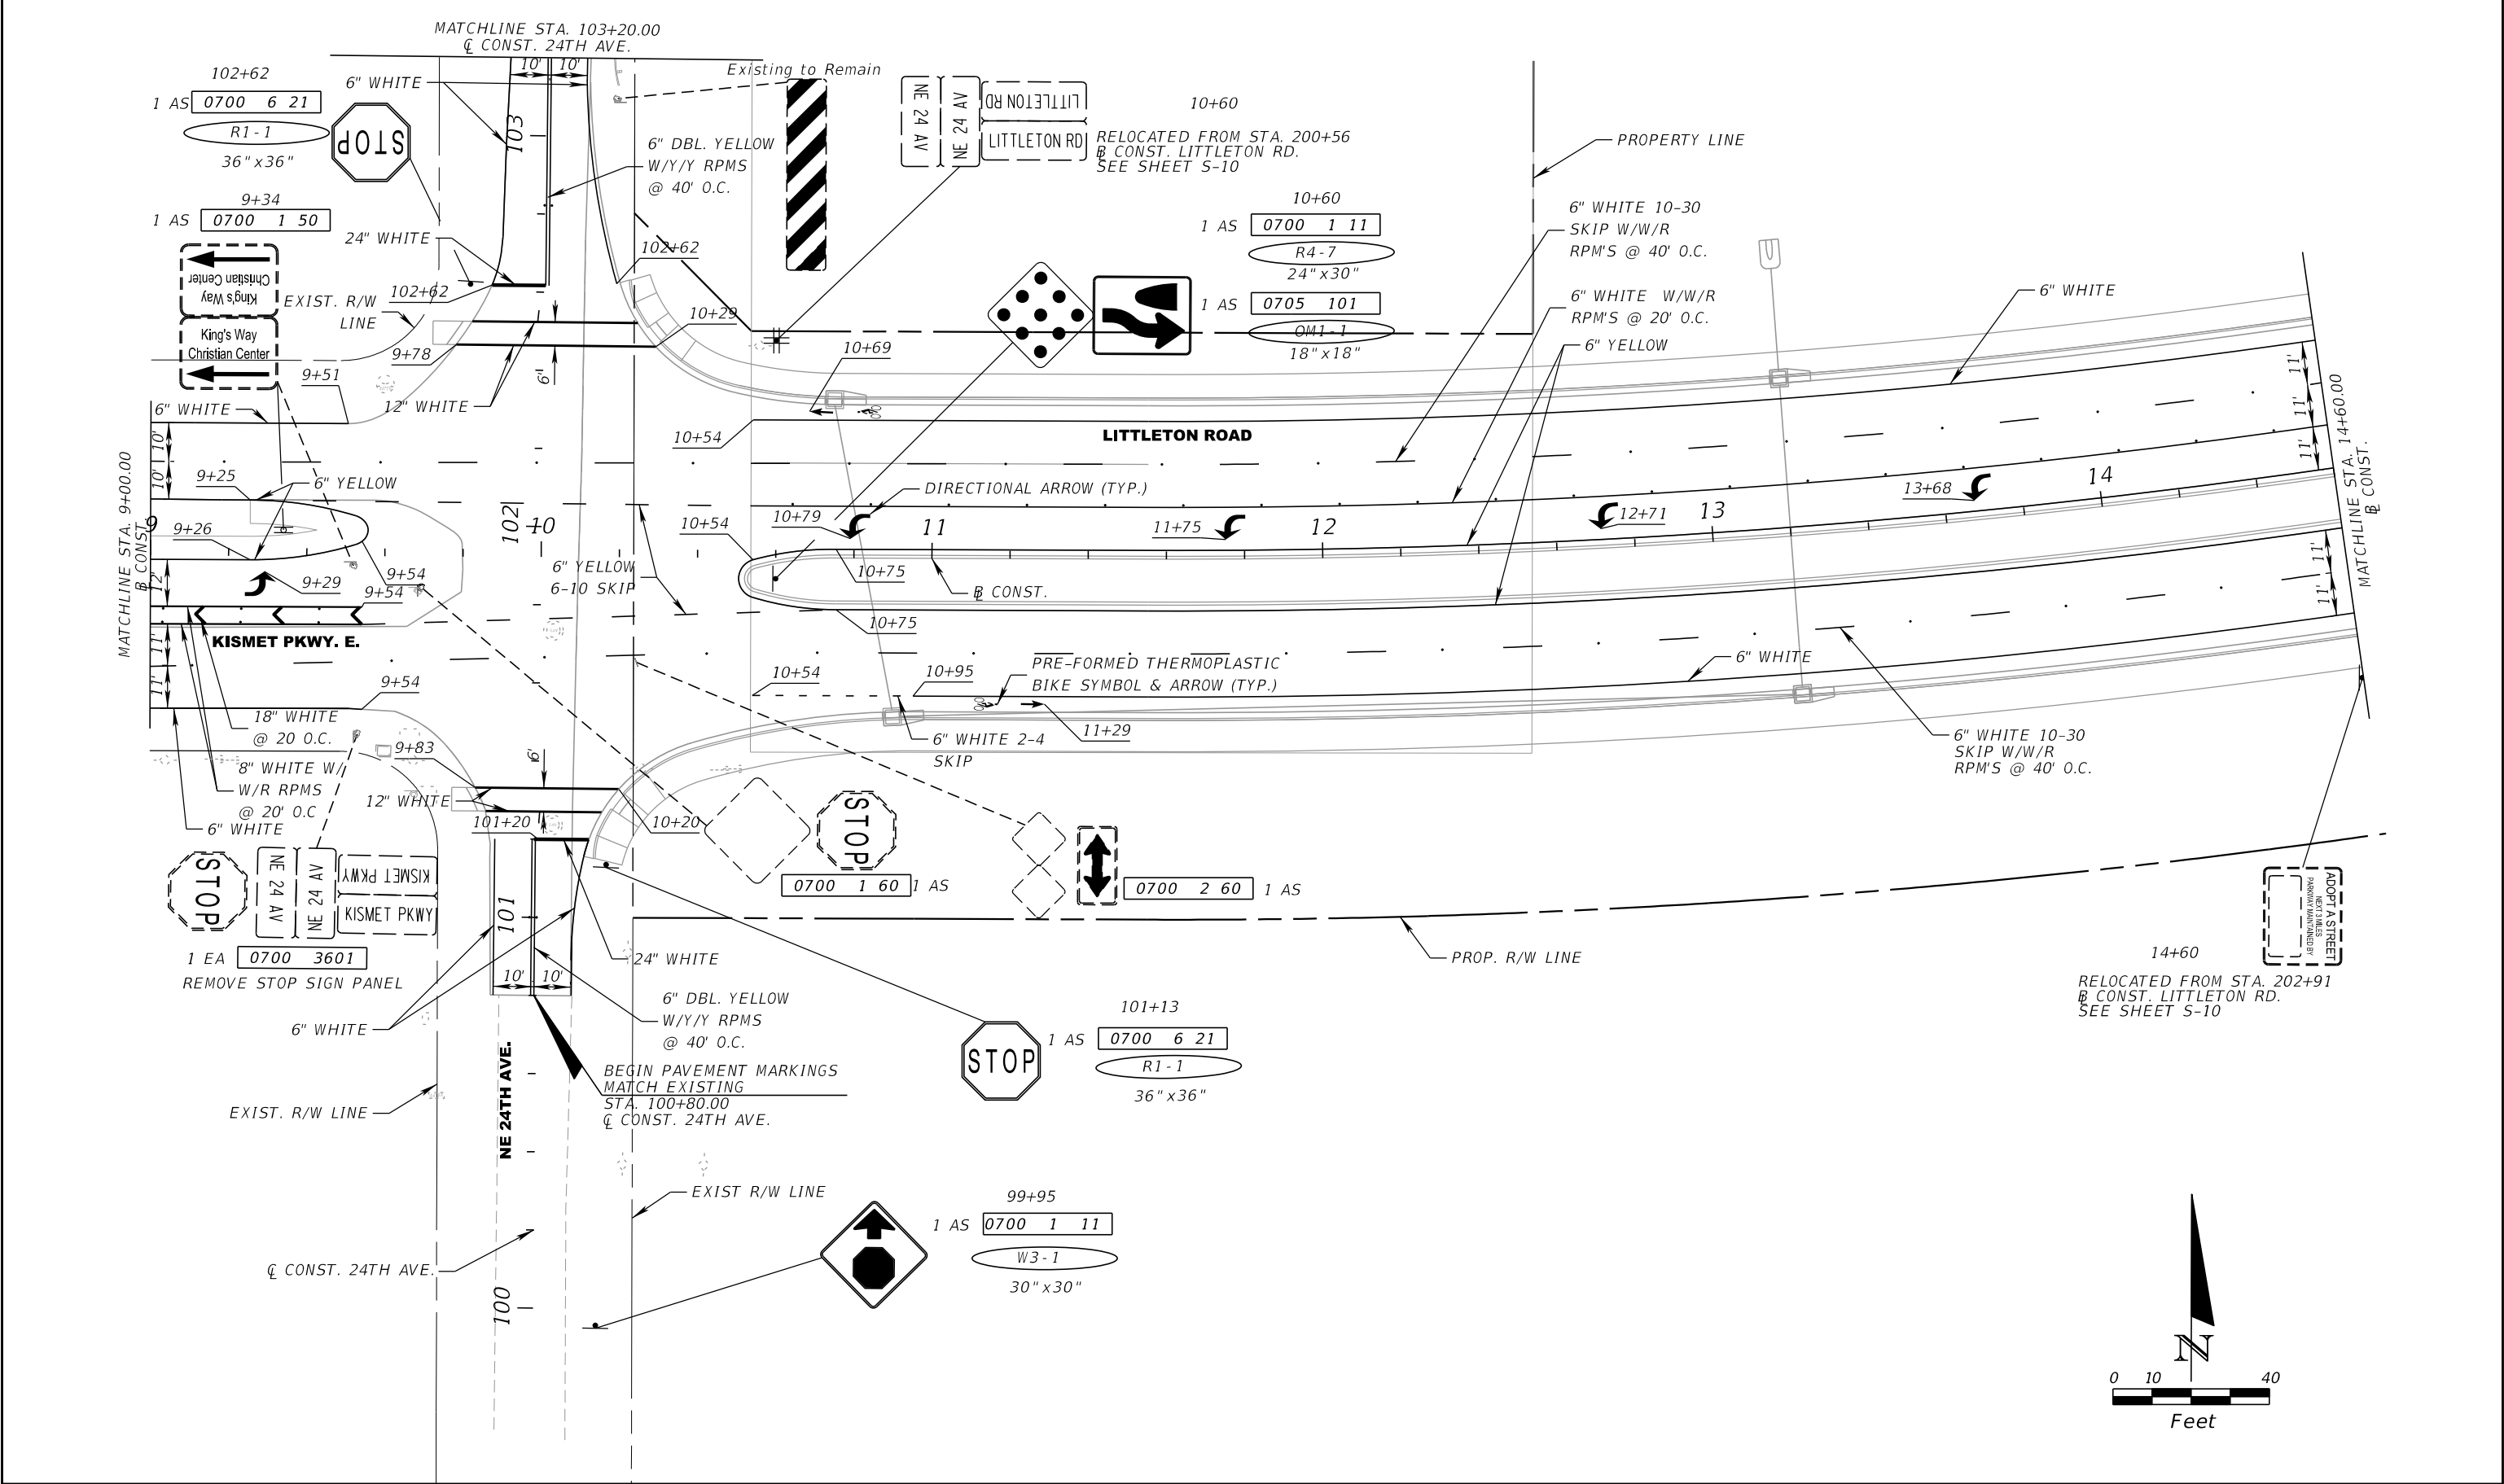

NO.	DATE	BY	REVISIONS - DESCRIPTION



AIM ENGINEERING & SURVEYING, INC.
3802 CORPOREX PARK DRIVE STE. 225
TAMPA, FLORIDA 33619
TELEPHONE (888) 627-4144
CERTIFICATE OF AUTHORIZATION NO. 3114

APPROVED BY:
ADAM R. AGUILA, P.E.
REGISTERED PROFESSIONAL ENGINEER
FLORIDA CERTIFICATE NO. **76008**




PUBLIC WORKS
LEE COUNTY
SOUTHWEST
FLORIDA
1500 MONROE STREET
(239) 479-8900

DEPARTMENT
of
TRANSPORTATION
FORT MYERS, FLORIDA 33901

SIGNING AND PAVEMENT
MARKING PLAN

SHEET NO.
S-5

THE OFFICIAL RECORD OF THIS SHEET IS THE ELECTRONIC FILE DIGITALLY SIGNED AND SEALED UNDER RULE 61G15-23.004, F.A.C.

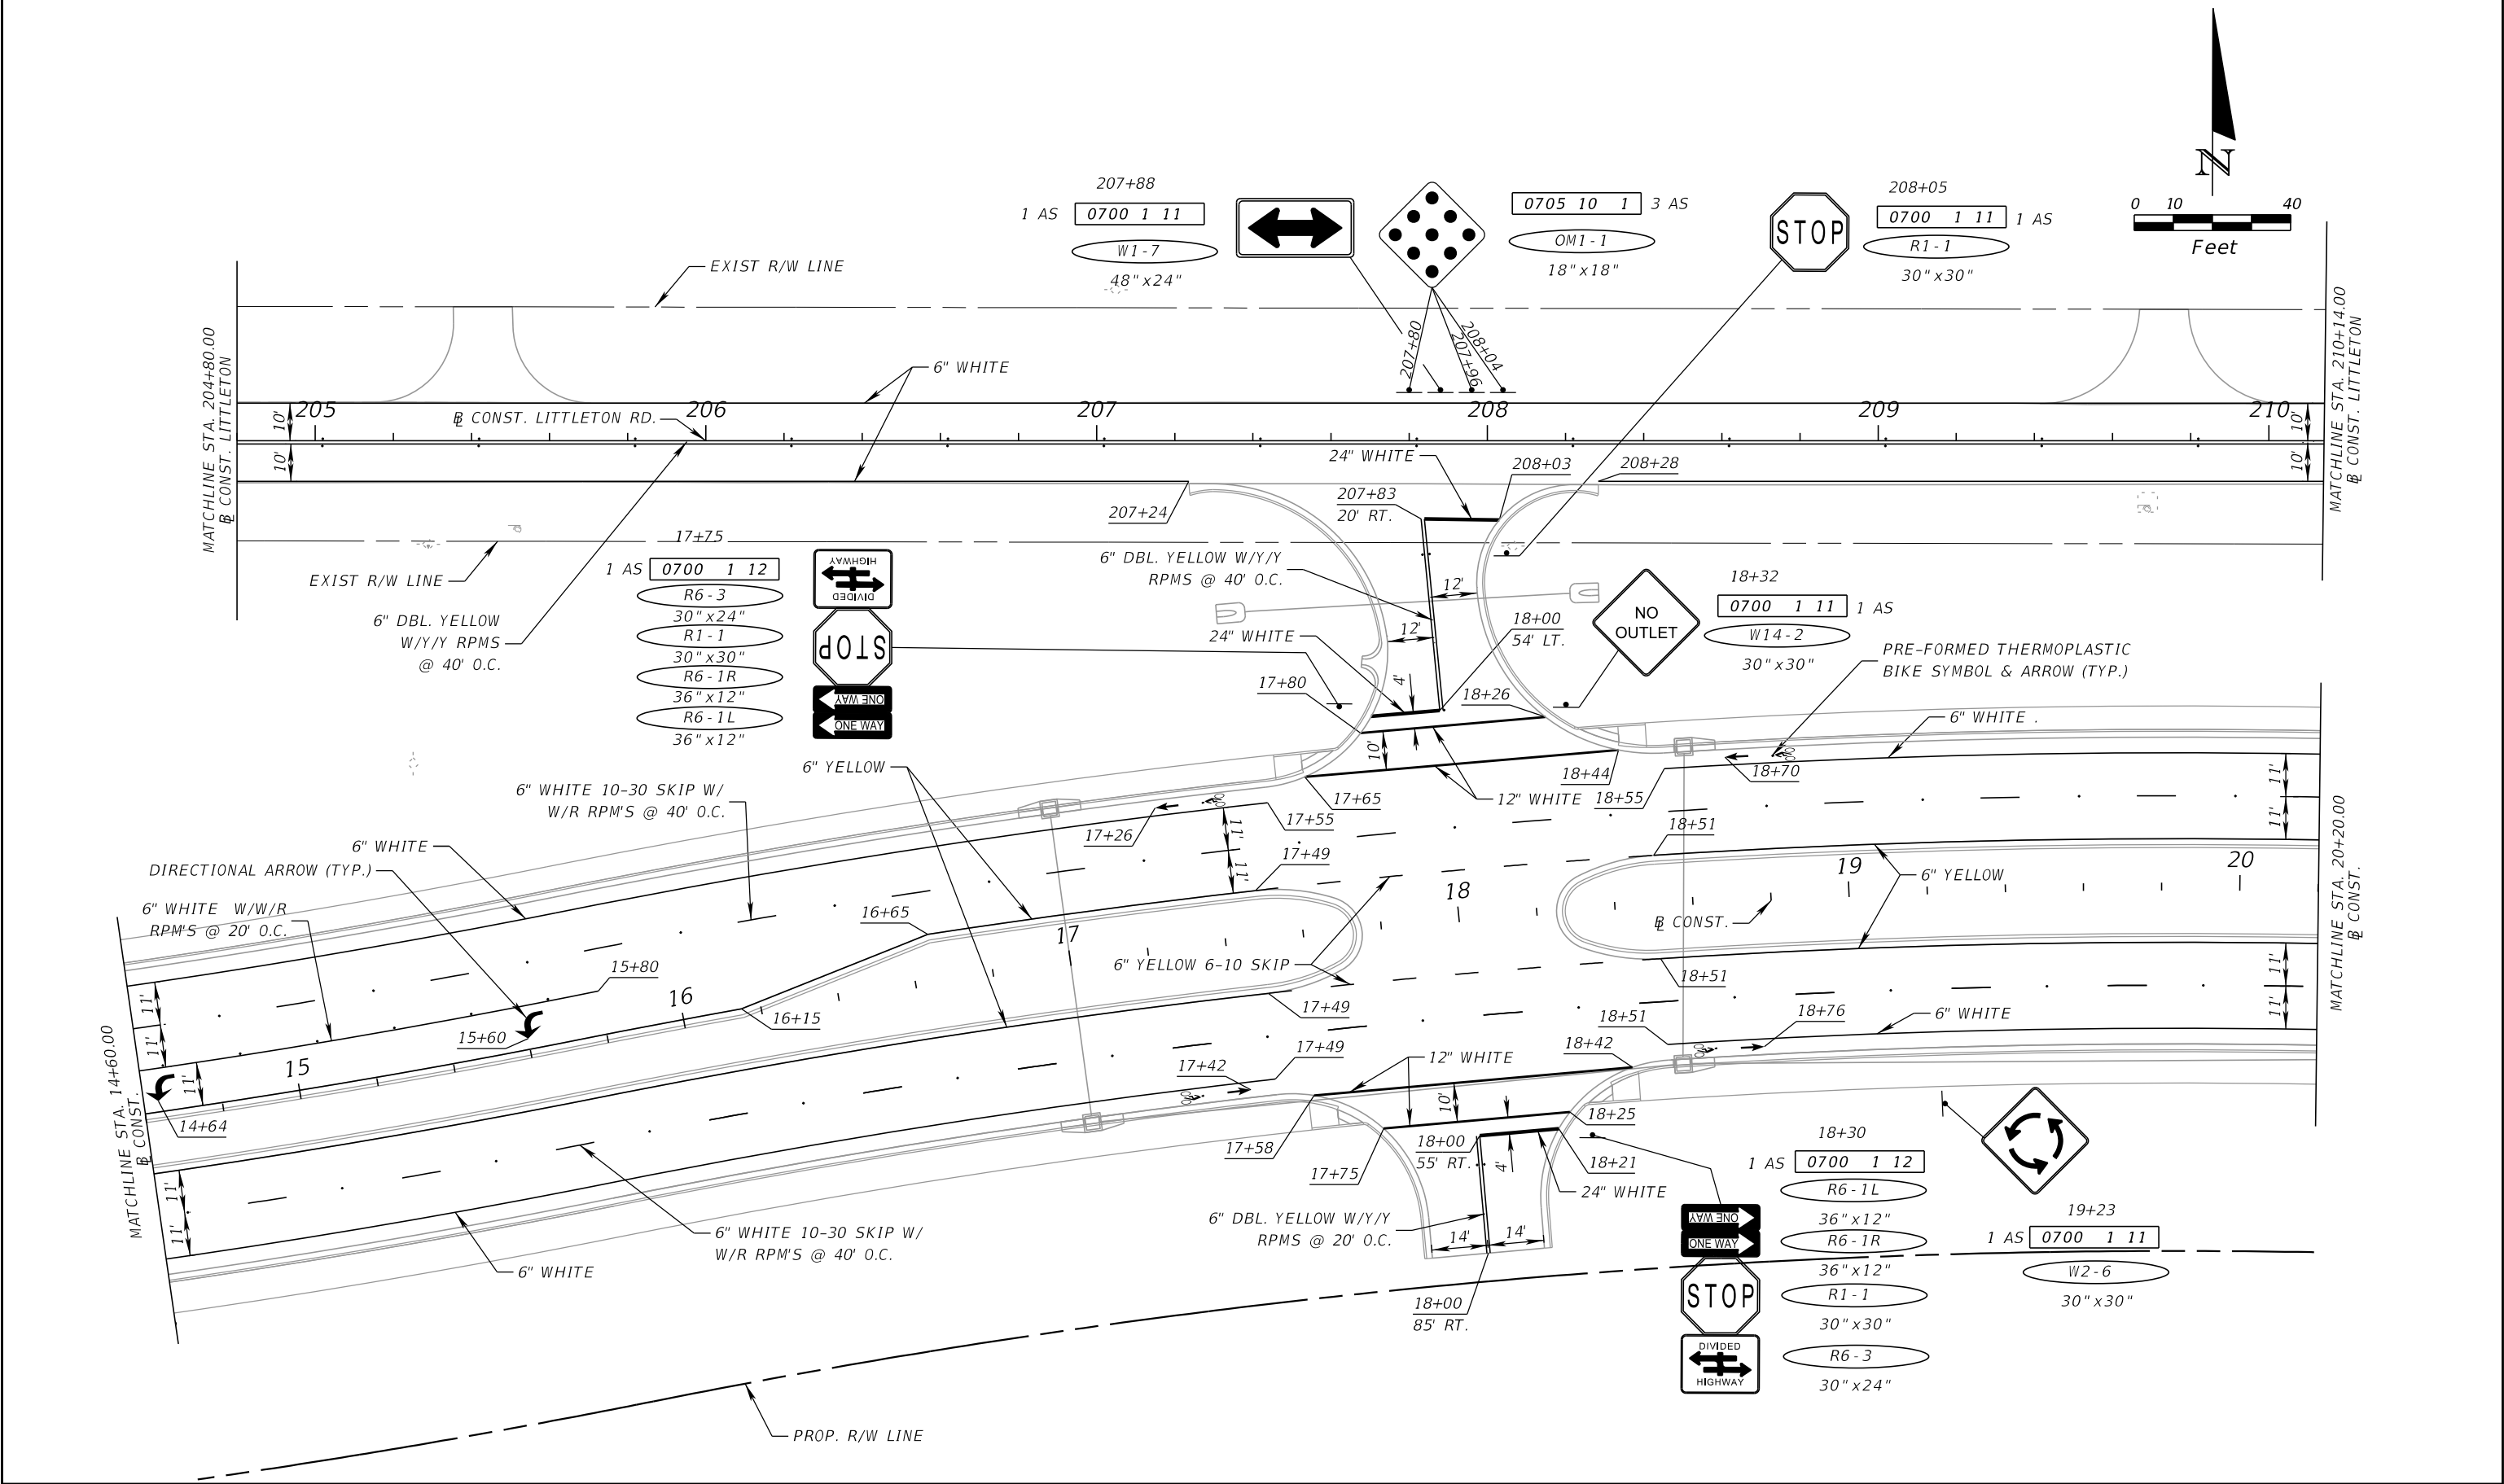

NO.	DATE	BY	REVISIONS - DESCRIPTION



AIM ENGINEERING & SURVEYING, INC.
3802 CORPOREX PARK DRIVE STE. 225
TAMPA, FLORIDA 33619
TELEPHONE (888) 627-4144
CERTIFICATE OF AUTHORIZATION NO. 3114

APPROVED BY:
ADAM R. AGUILA, P.E.
REGISTERED PROFESSIONAL ENGINEER
FLORIDA CERTIFICATE NO. 76008



PUBLIC WORKS
LEE COUNTY
SOUTHWEST
FLORIDA
1500 MONROE STREET
(239) 479-8900


DEPARTMENT
of
TRANSPORTATION
FORT MYERS, FLORIDA 33901

SIGNING AND PAVEMENT
MARKING PLAN

9/30/2018 6:32:41 PM P:\Lee_LittletonKismet\CN160459\Signing\PLANSP03.dgn

SHEET NO.
S-6

THE OFFICIAL RECORD OF THIS SHEET IS THE ELECTRONIC FILE DIGITALLY SIGNED AND SEALED UNDER RULE 61G15-23.004, F.A.C.

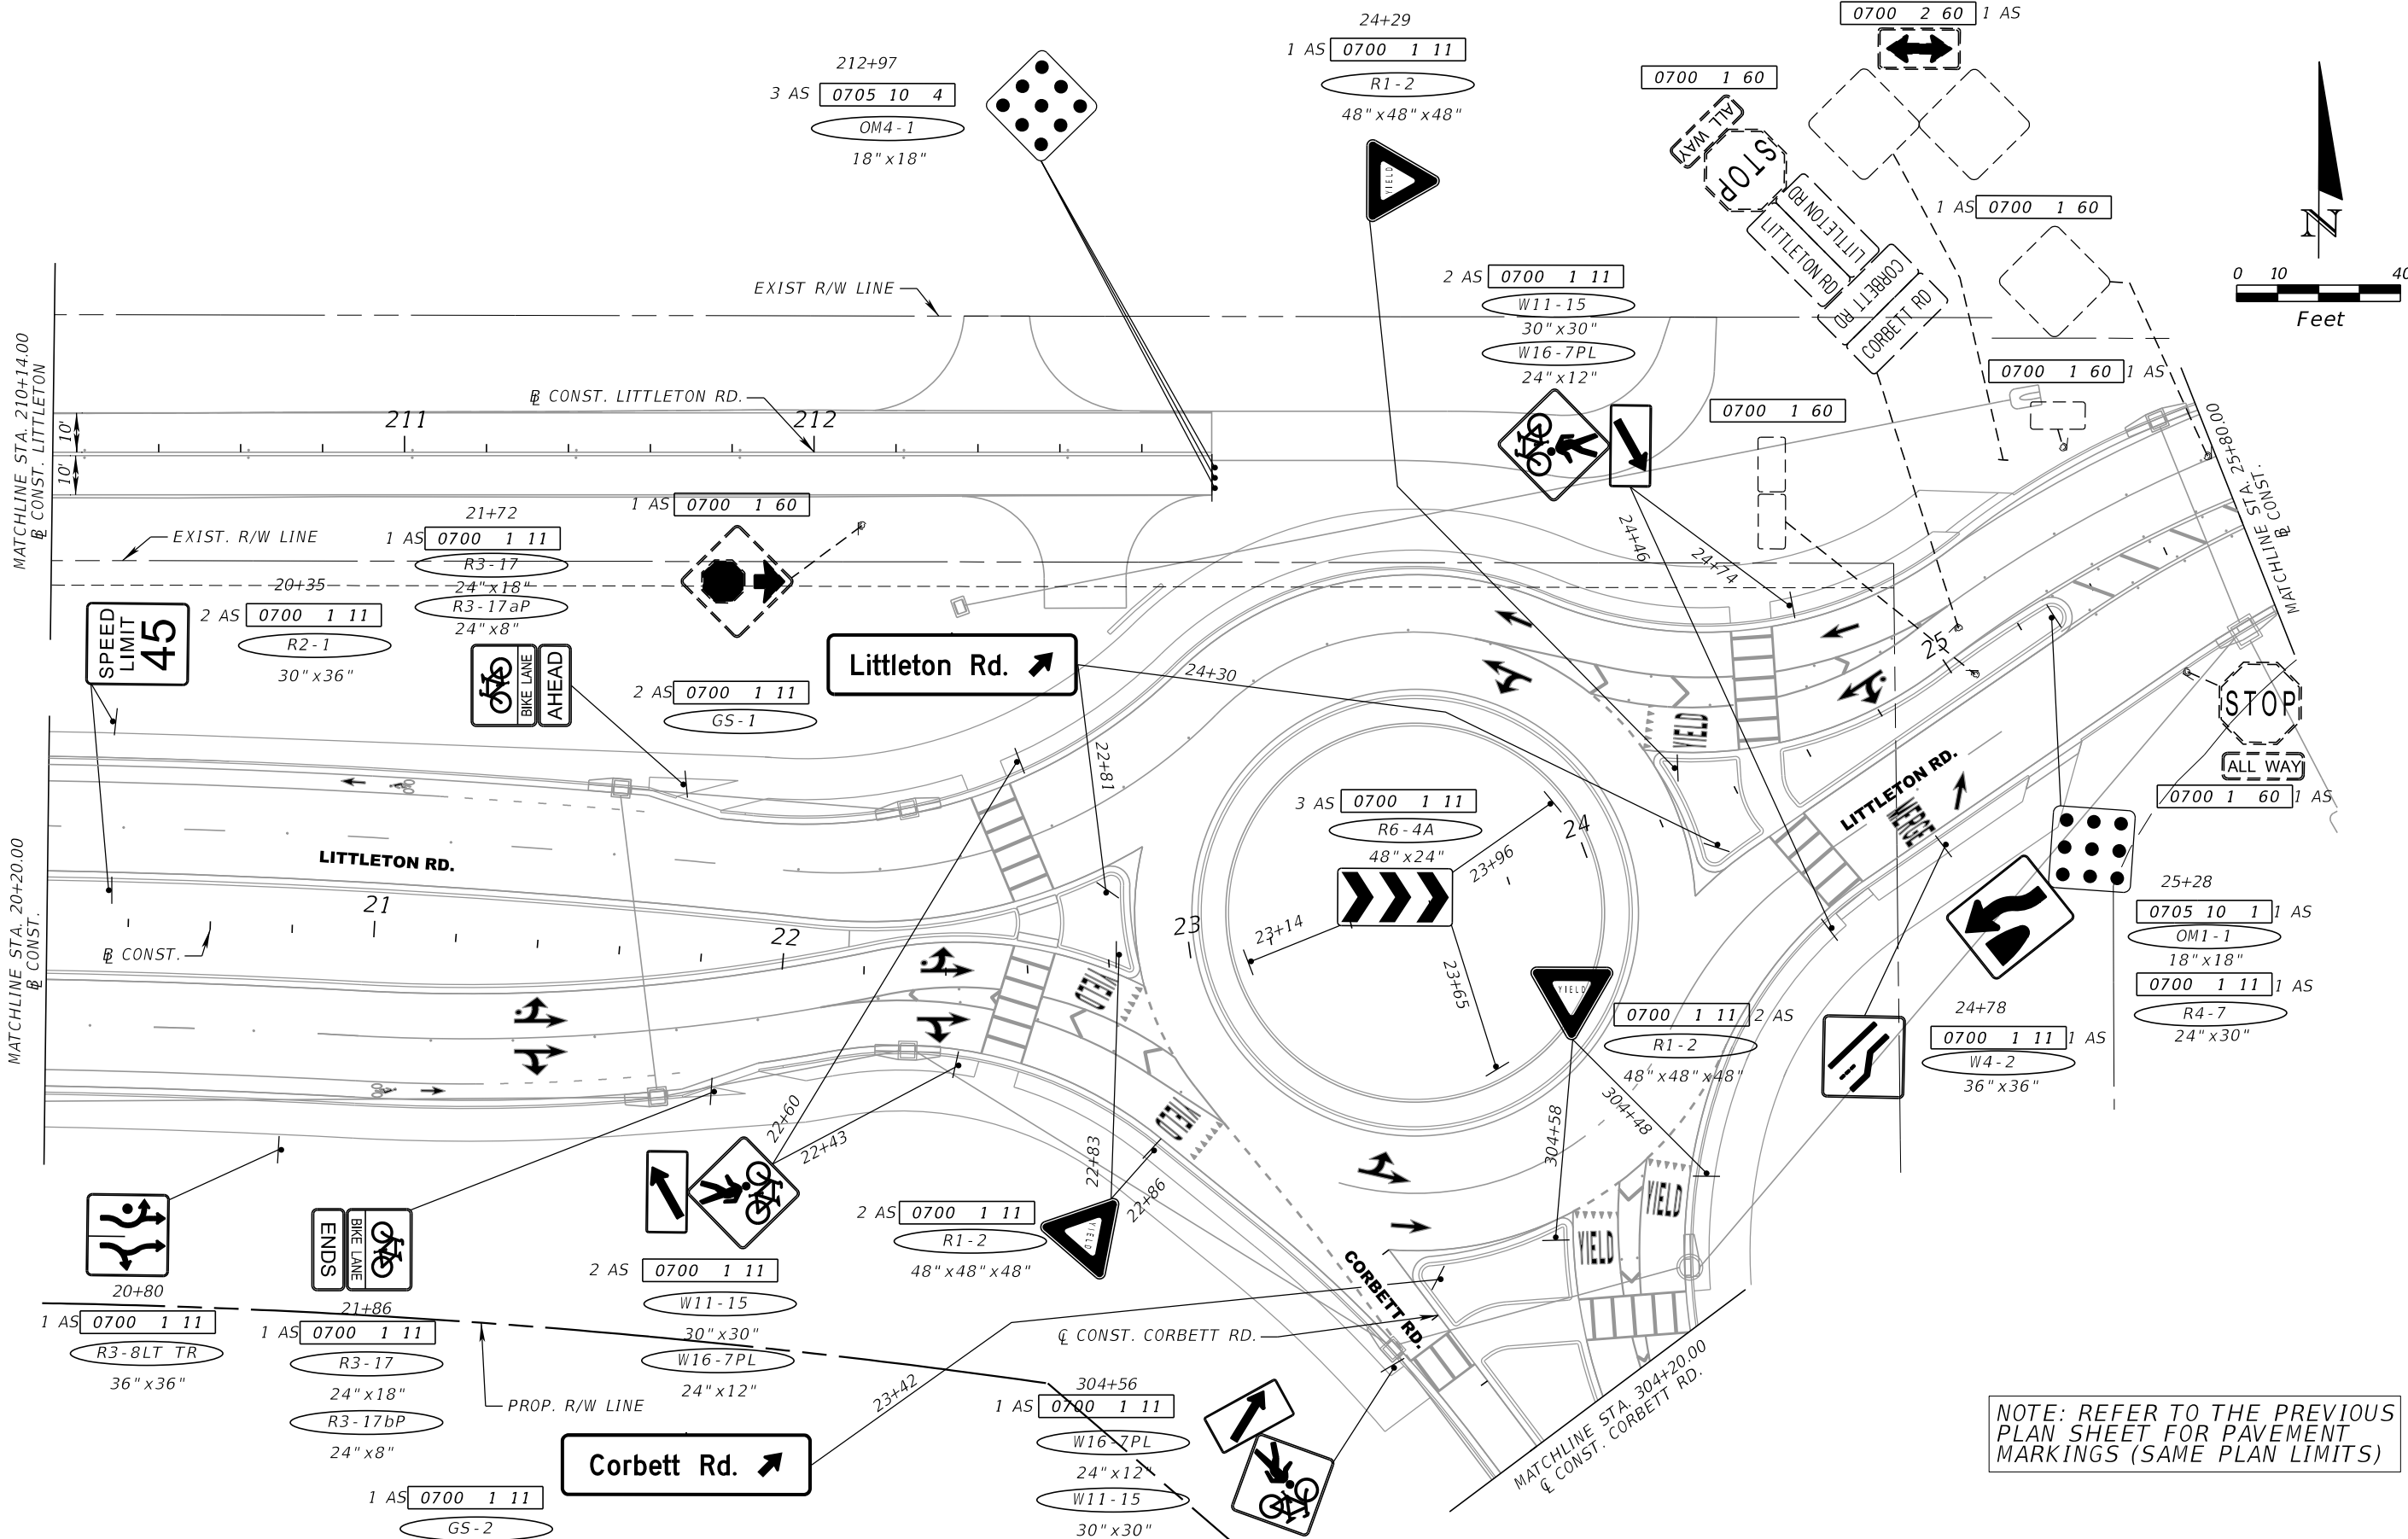

NOTE: REFER TO THE PREVIOUS
PLAN SHEET FOR PAVEMENT
MARKINGS (SAME PLAN LIMITS)

NO.	DATE	BY	REVISIONS - DESCRIPTION



AIM ENGINEERING & SURVEYING, INC.
3802 CORPOREX PARK DRIVE STE. 225
TAMPA, FLORIDA 33619
TELEPHONE (888) 627-4144
CERTIFICATE OF AUTHORIZATION NO. 3114

APPROVED BY:
ADAM R. AGUILA, P.E.
REGISTERED PROFESSIONAL ENGINEER
FLORIDA CERTIFICATE NO. 76008





PUBLIC WORKS
LEE COUNTY
SOUTHWEST
FLORIDA
1500 MONROE STREET
(239) 479-8900

DEPARTMENT
of
TRANSPORTATION
FORT MYERS, FLORIDA 33901

SIGNING AND PAVEMENT
MARKING PLAN

SHEET NO.
S-8

THE OFFICIAL RECORD OF THIS SHEET IS THE ELECTRONIC FILE DIGITALLY SIGNED AND SEALED UNDER RULE 61G15-23.004, F.A.C.

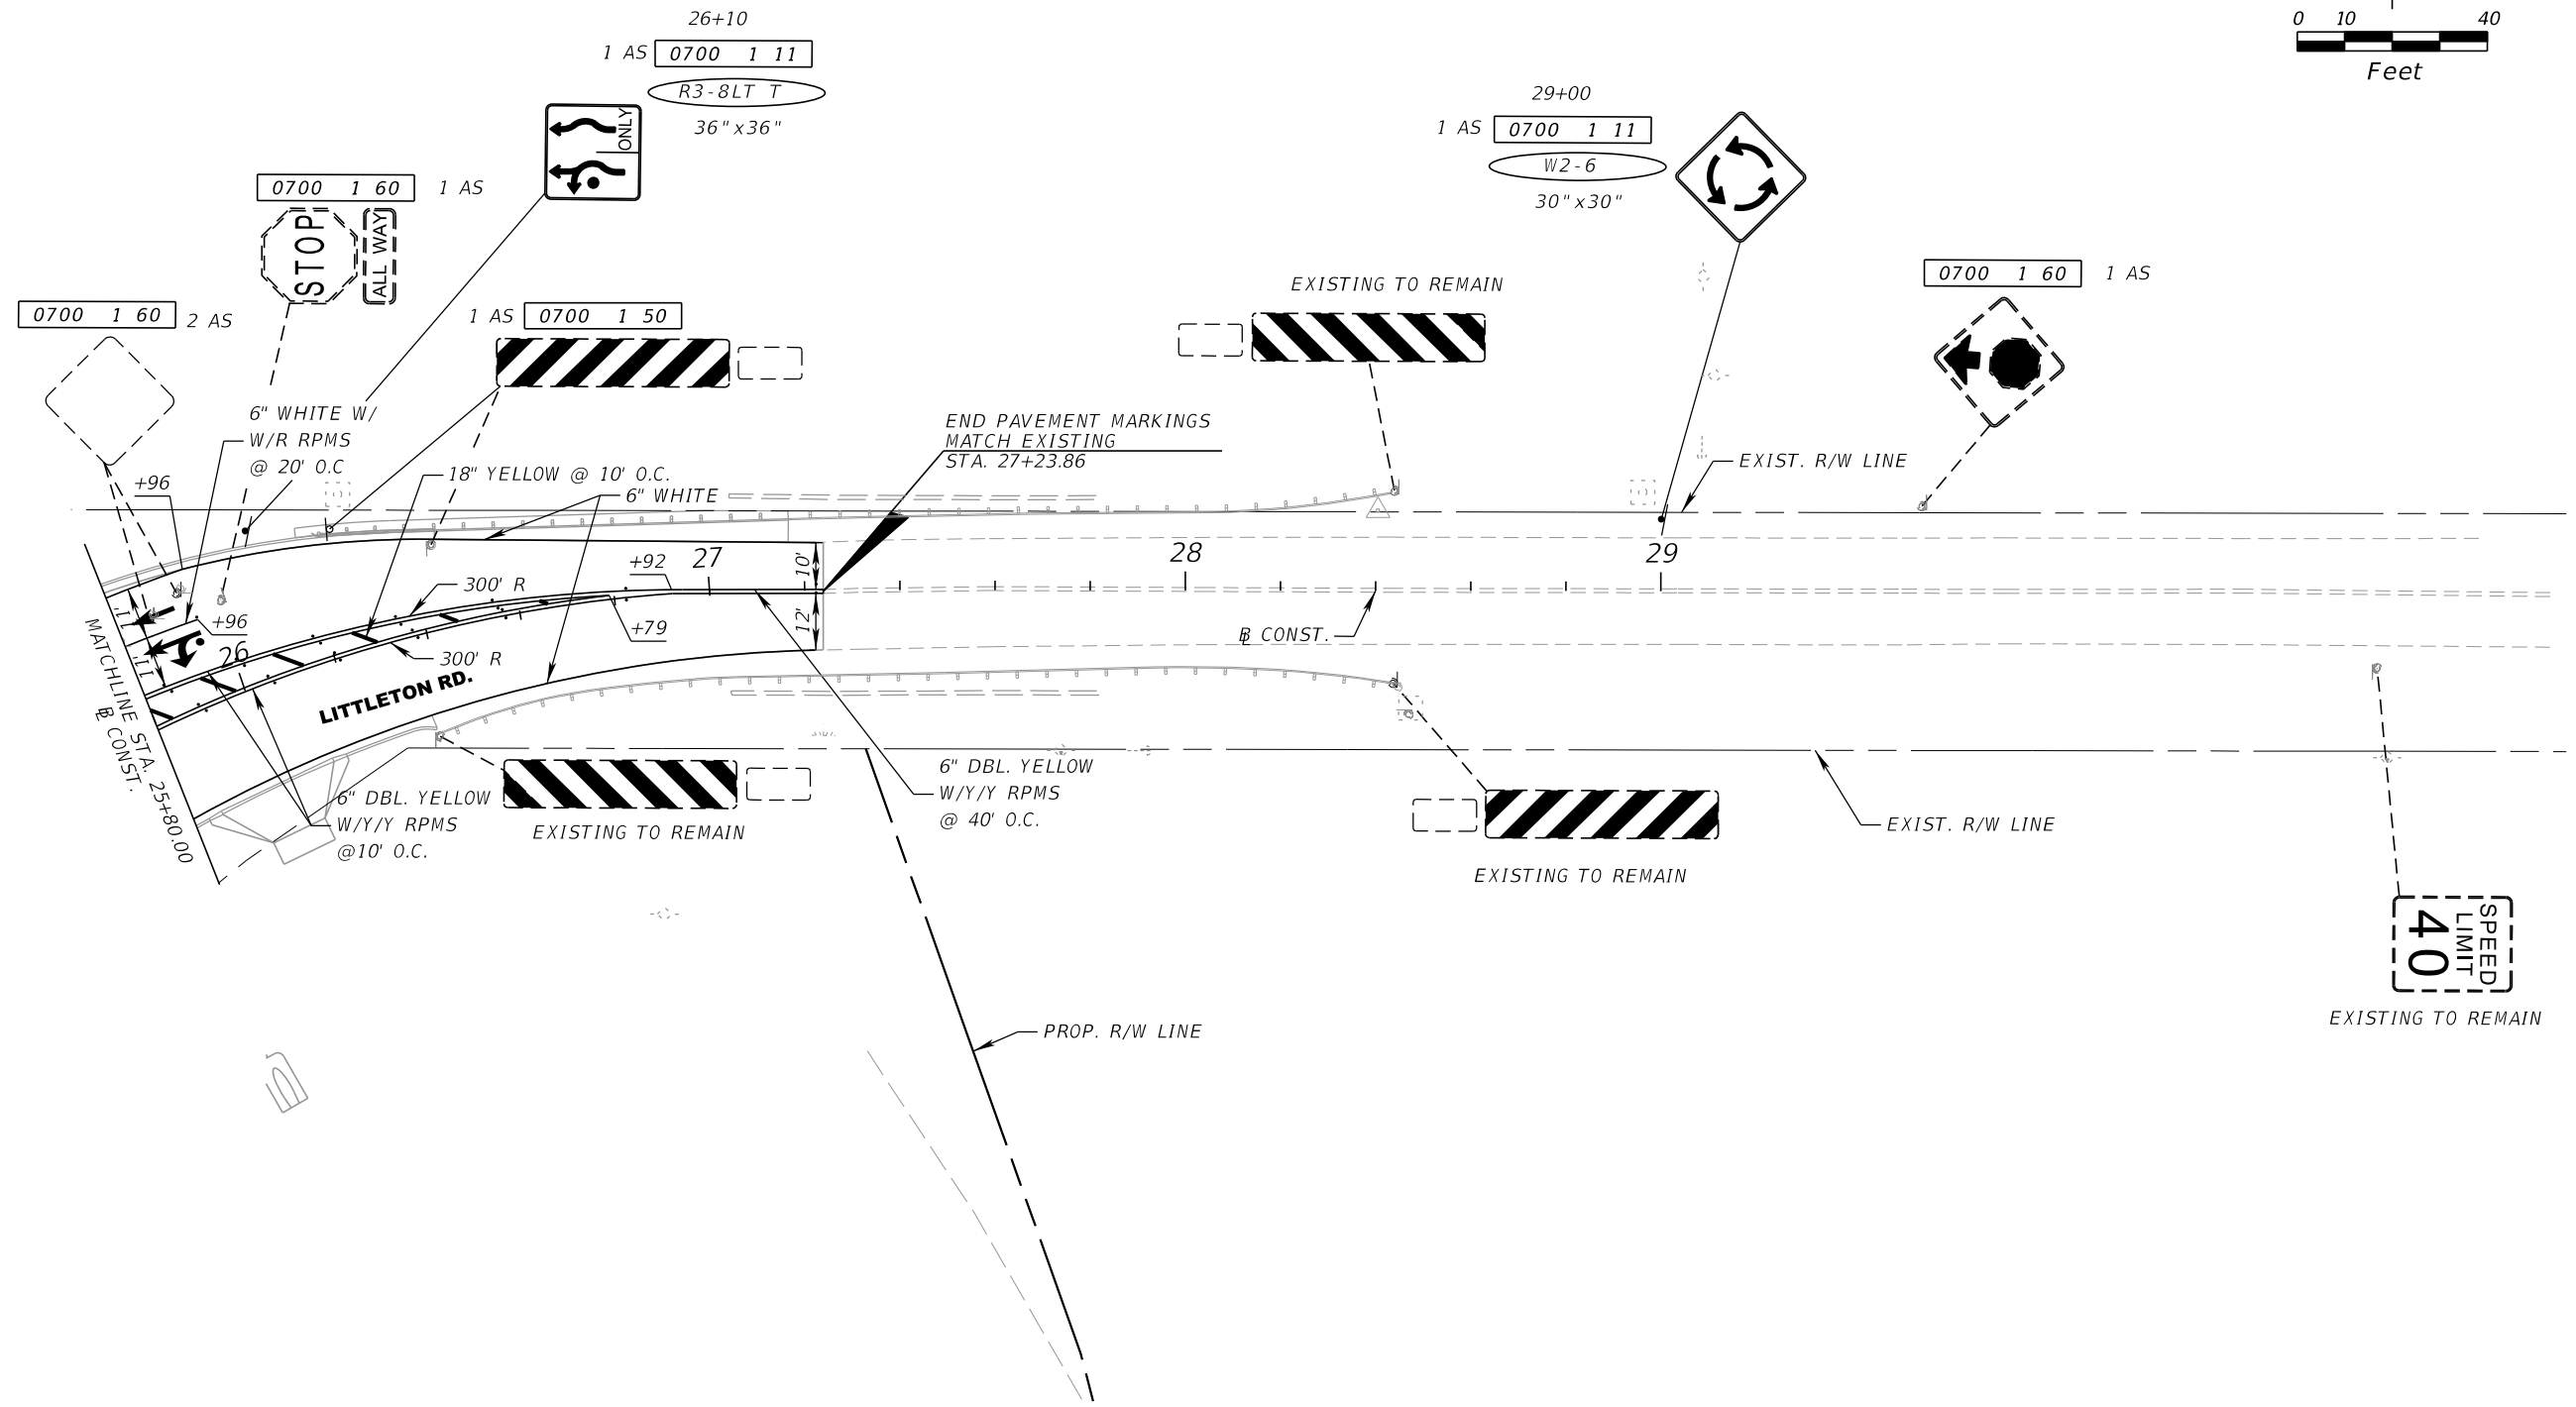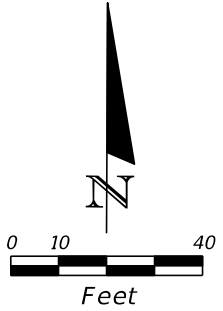

NO.	DATE	BY	REVISIONS - DESCRIPTION



AIM ENGINEERING & SURVEYING, INC.
3802 CORPOREX PARK DRIVE STE. 225
TAMPA, FLORIDA 33619
TELEPHONE (888) 627-4144
CERTIFICATE OF AUTHORIZATION NO. 3114

APPROVED BY:
ADAM R. AGUILA, P.E.
REGISTERED PROFESSIONAL ENGINEER
FLORIDA CERTIFICATE NO. 76008





PUBLIC WORKS
LEE COUNTY
S O U T H W E S T
F L O R I D A
1500 MONROE STREET
(239) 479-8900

DEPARTMENT
of
TRANSPORTATION
FORT MYERS, FLORIDA 33901

SIGNING AND PAVEMENT
MARKING PLAN

SHEET NO.
S-9

THE OFFICIAL RECORD OF THIS SHEET IS THE ELECTRONIC FILE DIGITALLY SIGNED AND SEALED UNDER RULE 61G15-23.004, F.A.C.

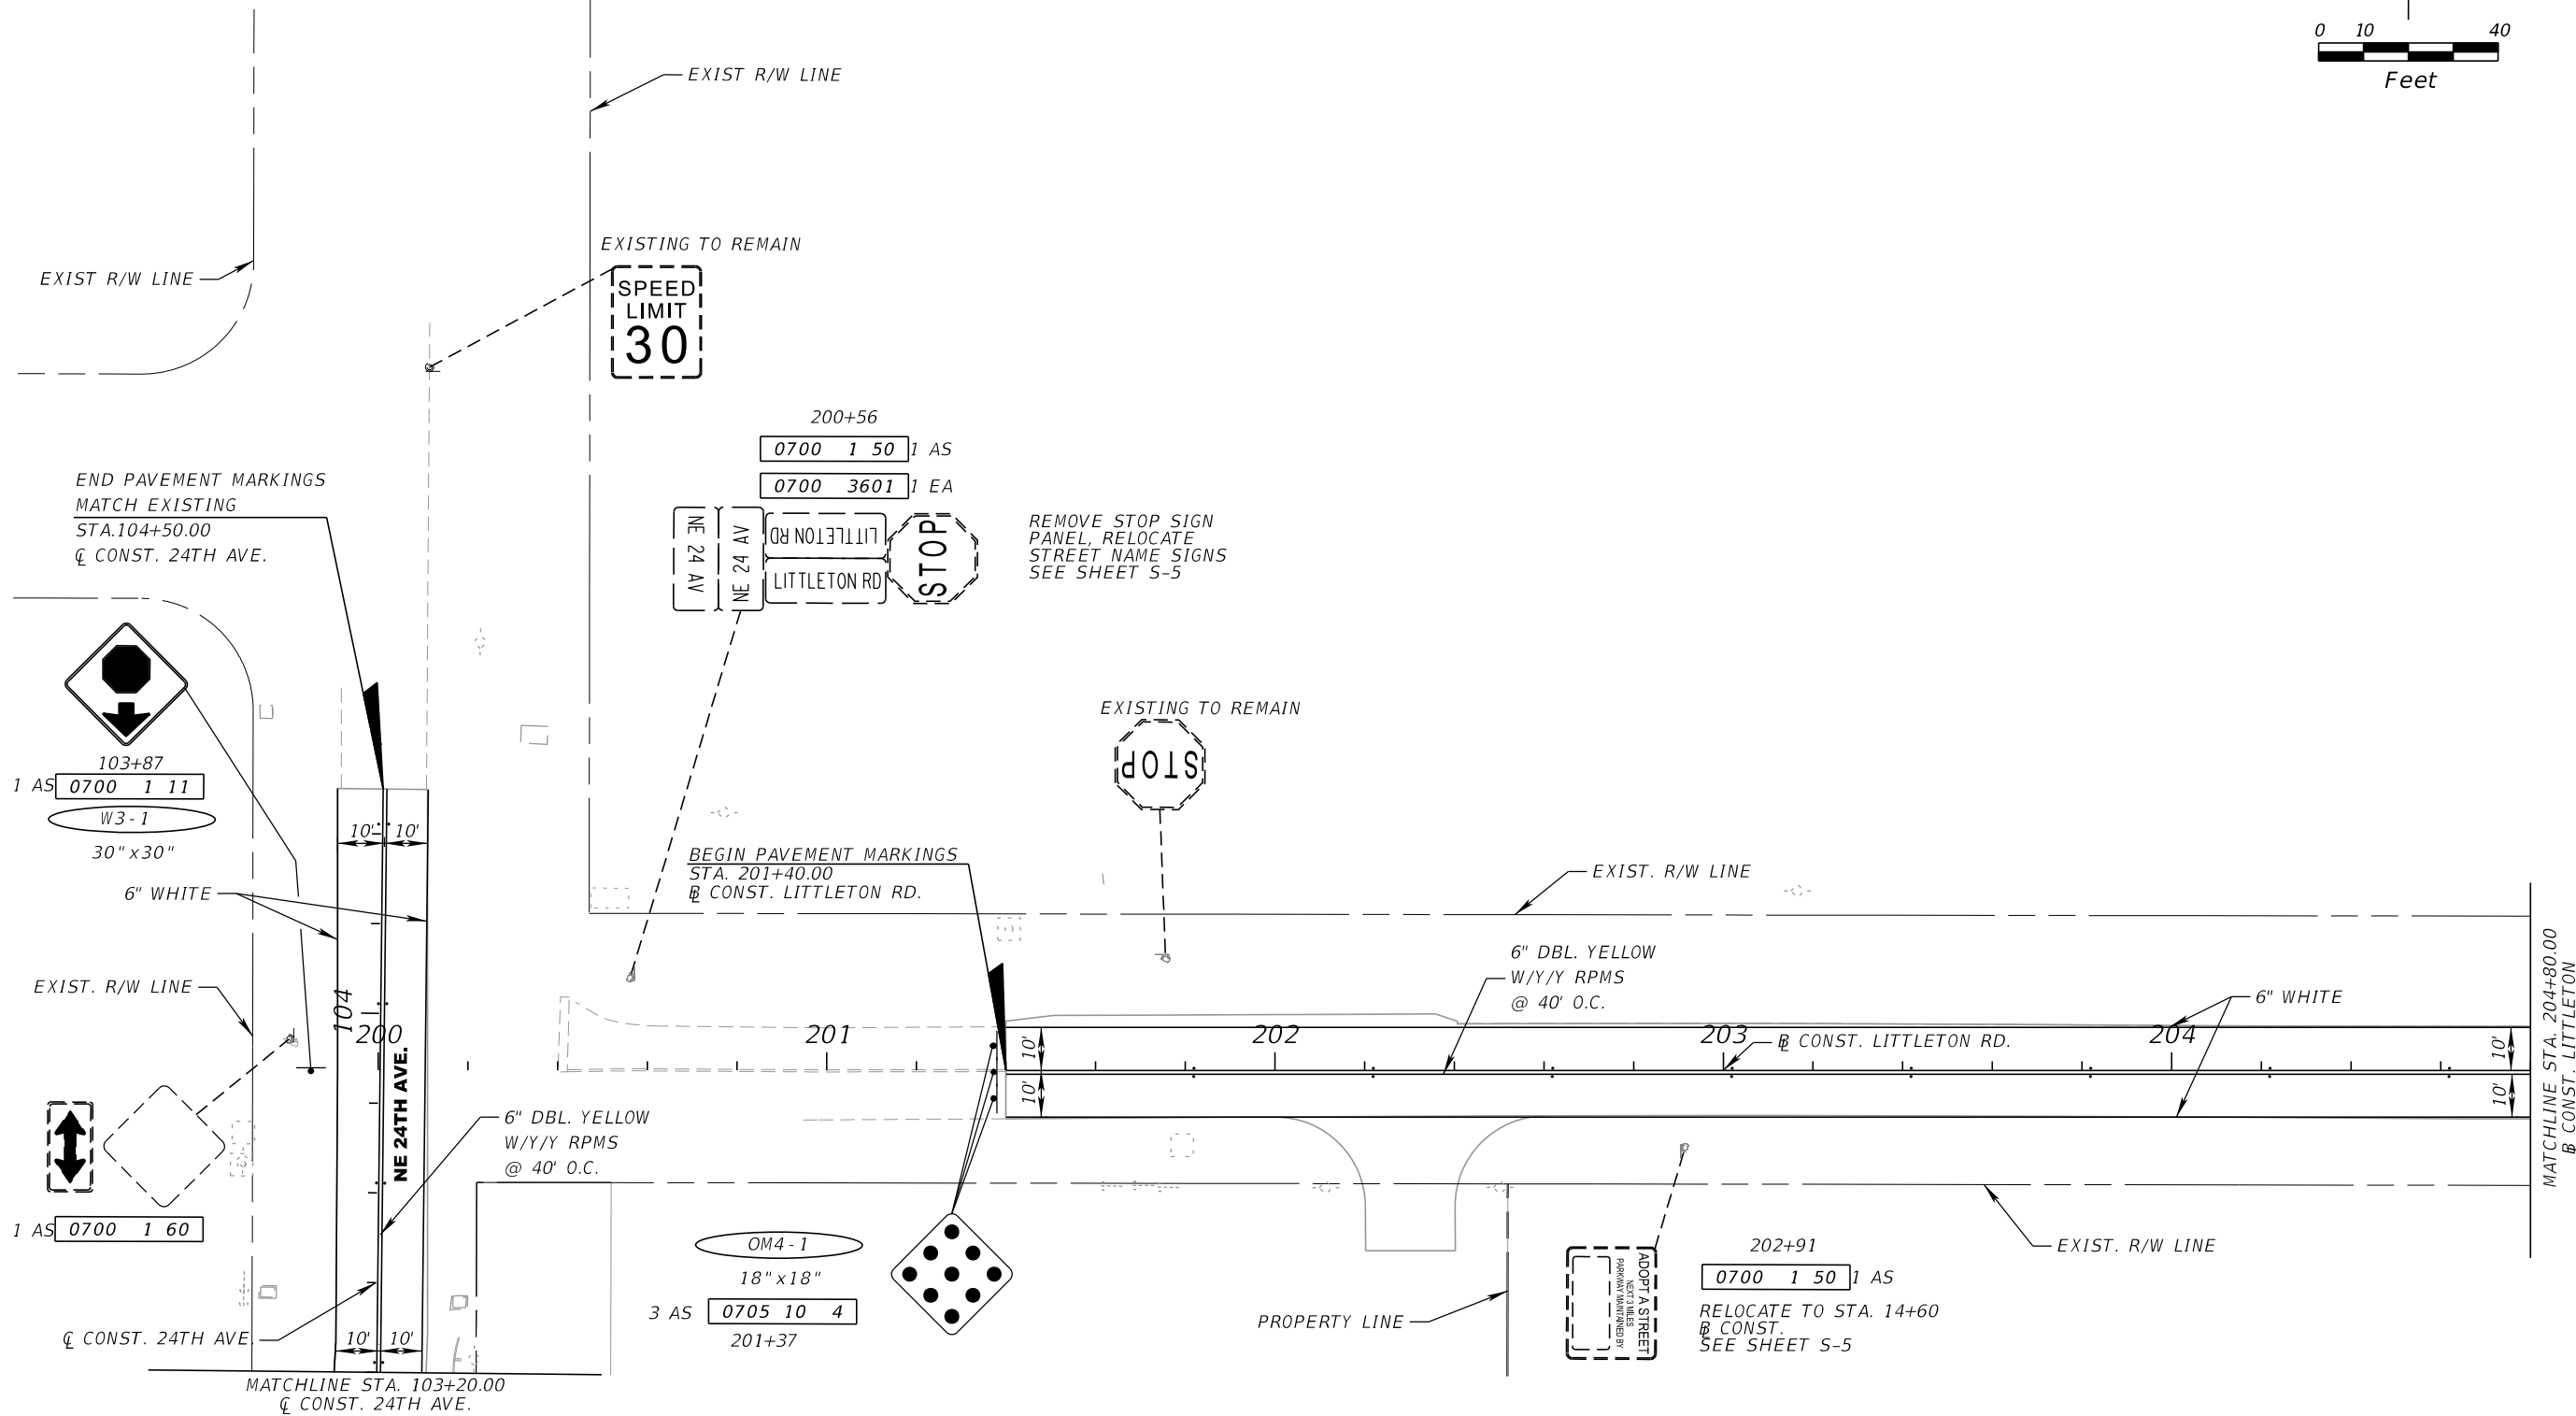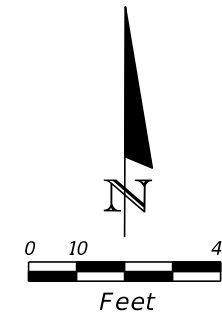

NO.	DATE	BY	REVISIONS - DESCRIPTION



AIM ENGINEERING & SURVEYING, INC.
3802 CORPOREX PARK DRIVE STE. 225
TAMPA, FLORIDA 33619
TELEPHONE (888) 627-4144
CERTIFICATE OF AUTHORIZATION NO. 3114

APPROVED BY:
ADAM R. AGUILA, P.E.
REGISTERED PROFESSIONAL ENGINEER
FLORIDA CERTIFICATE NO. 76008




PUBLIC WORKS
LEE COUNTY
SOUTHWEST
FLORIDA
1500 MONROE STREET
(239) 479-8900

DEPARTMENT
of
TRANSPORTATION
FORT MYERS, FLORIDA 33901

**SIGNING AND PAVEMENT
MARKING PLAN**

SHEET NO.
S-10

THE OFFICIAL RECORD OF THIS SHEET IS THE ELECTRONIC FILE DIGITALLY SIGNED AND SEALED UNDER RULE 61G15-23.004, F.A.C.

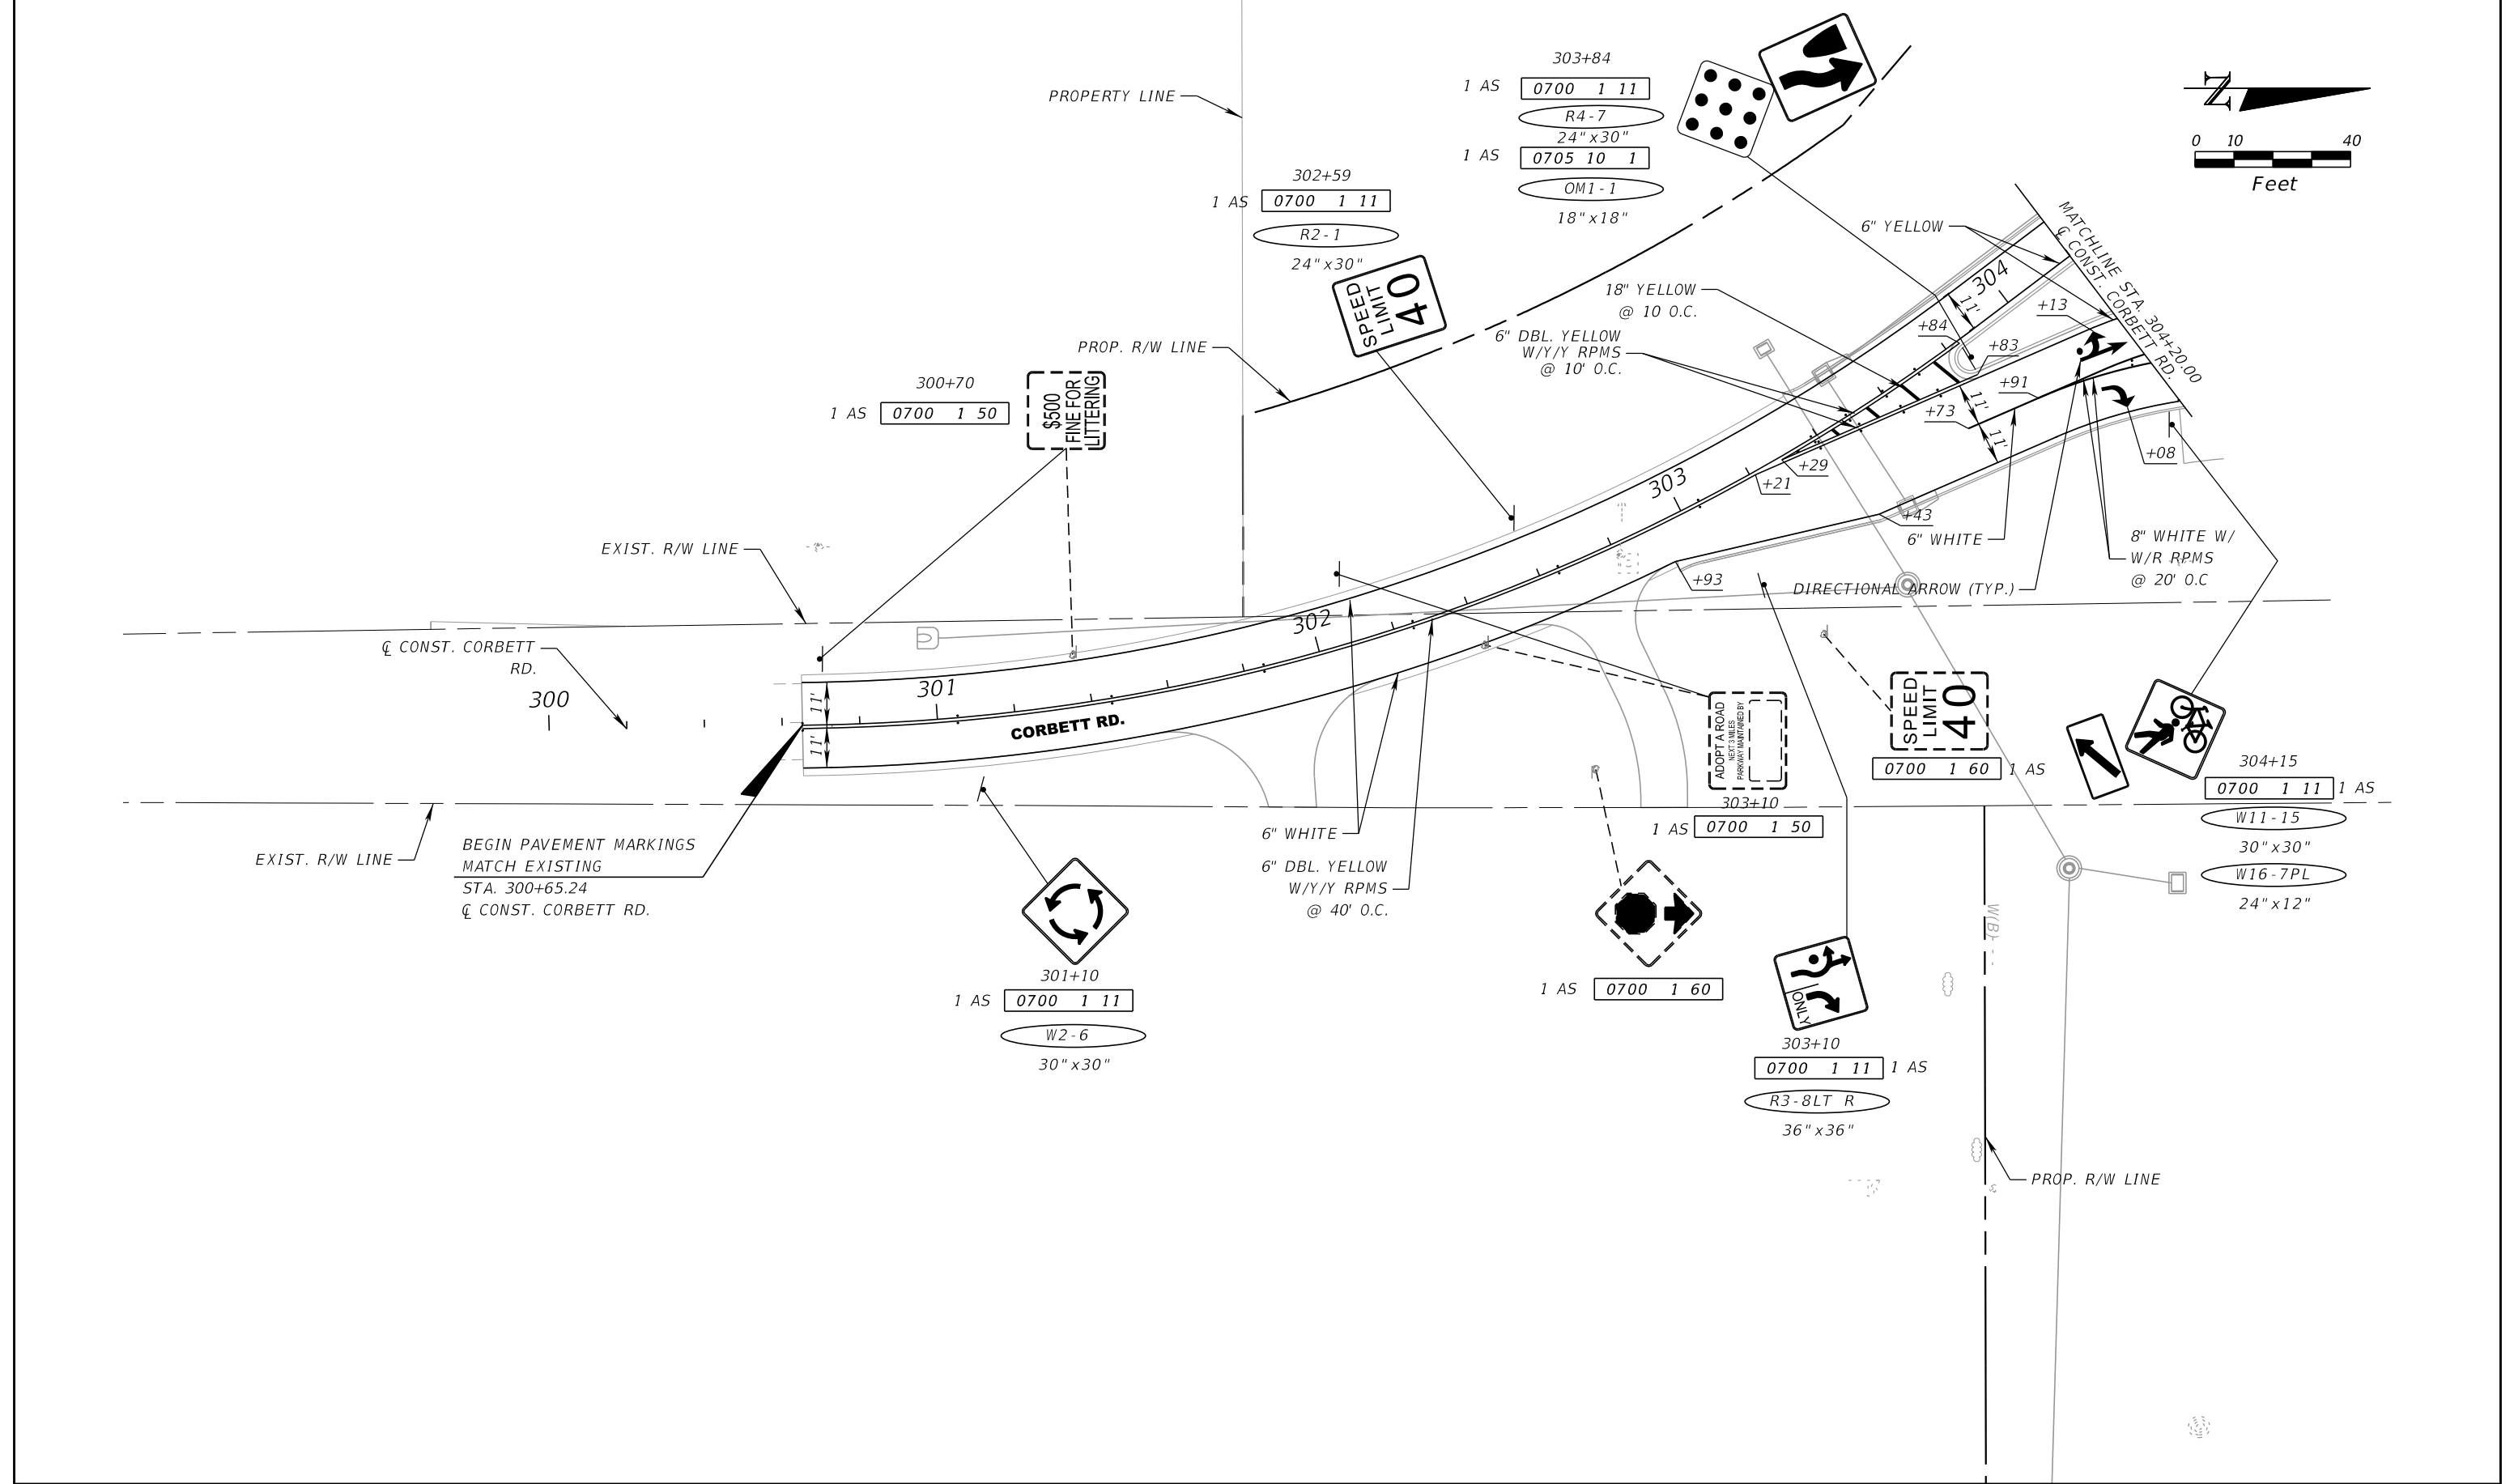

NO.	DATE	BY	REVISIONS - DESCRIPTION



AIM ENGINEERING & SURVEYING, INC.
3802 CORPOREX PARK DRIVE STE. 225
TAMPA, FLORIDA 33619
TELEPHONE (888) 627-4144
CERTIFICATE OF AUTHORIZATION NO. 3114

APPROVED BY:
ADAM R. AGUILA, P.E.
REGISTERED PROFESSIONAL ENGINEER
FLORIDA CERTIFICATE NO. 76008



PUBLIC WORKS
LEE COUNTY
SOUTHWEST
FLORIDA
1500 MONROE STREET
(239) 479-8900

DEPARTMENT
of
TRANSPORTATION
FORT MYERS, FLORIDA 33901

SIGNING AND PAVEMENT
MARKING PLAN

SHEET NO.
S-11

THE OFFICIAL RECORD OF THIS SHEET IS THE ELECTRONIC FILE DIGITALLY SIGNED AND SEALED UNDER RULE 61G15-23.004, F.A.C.

