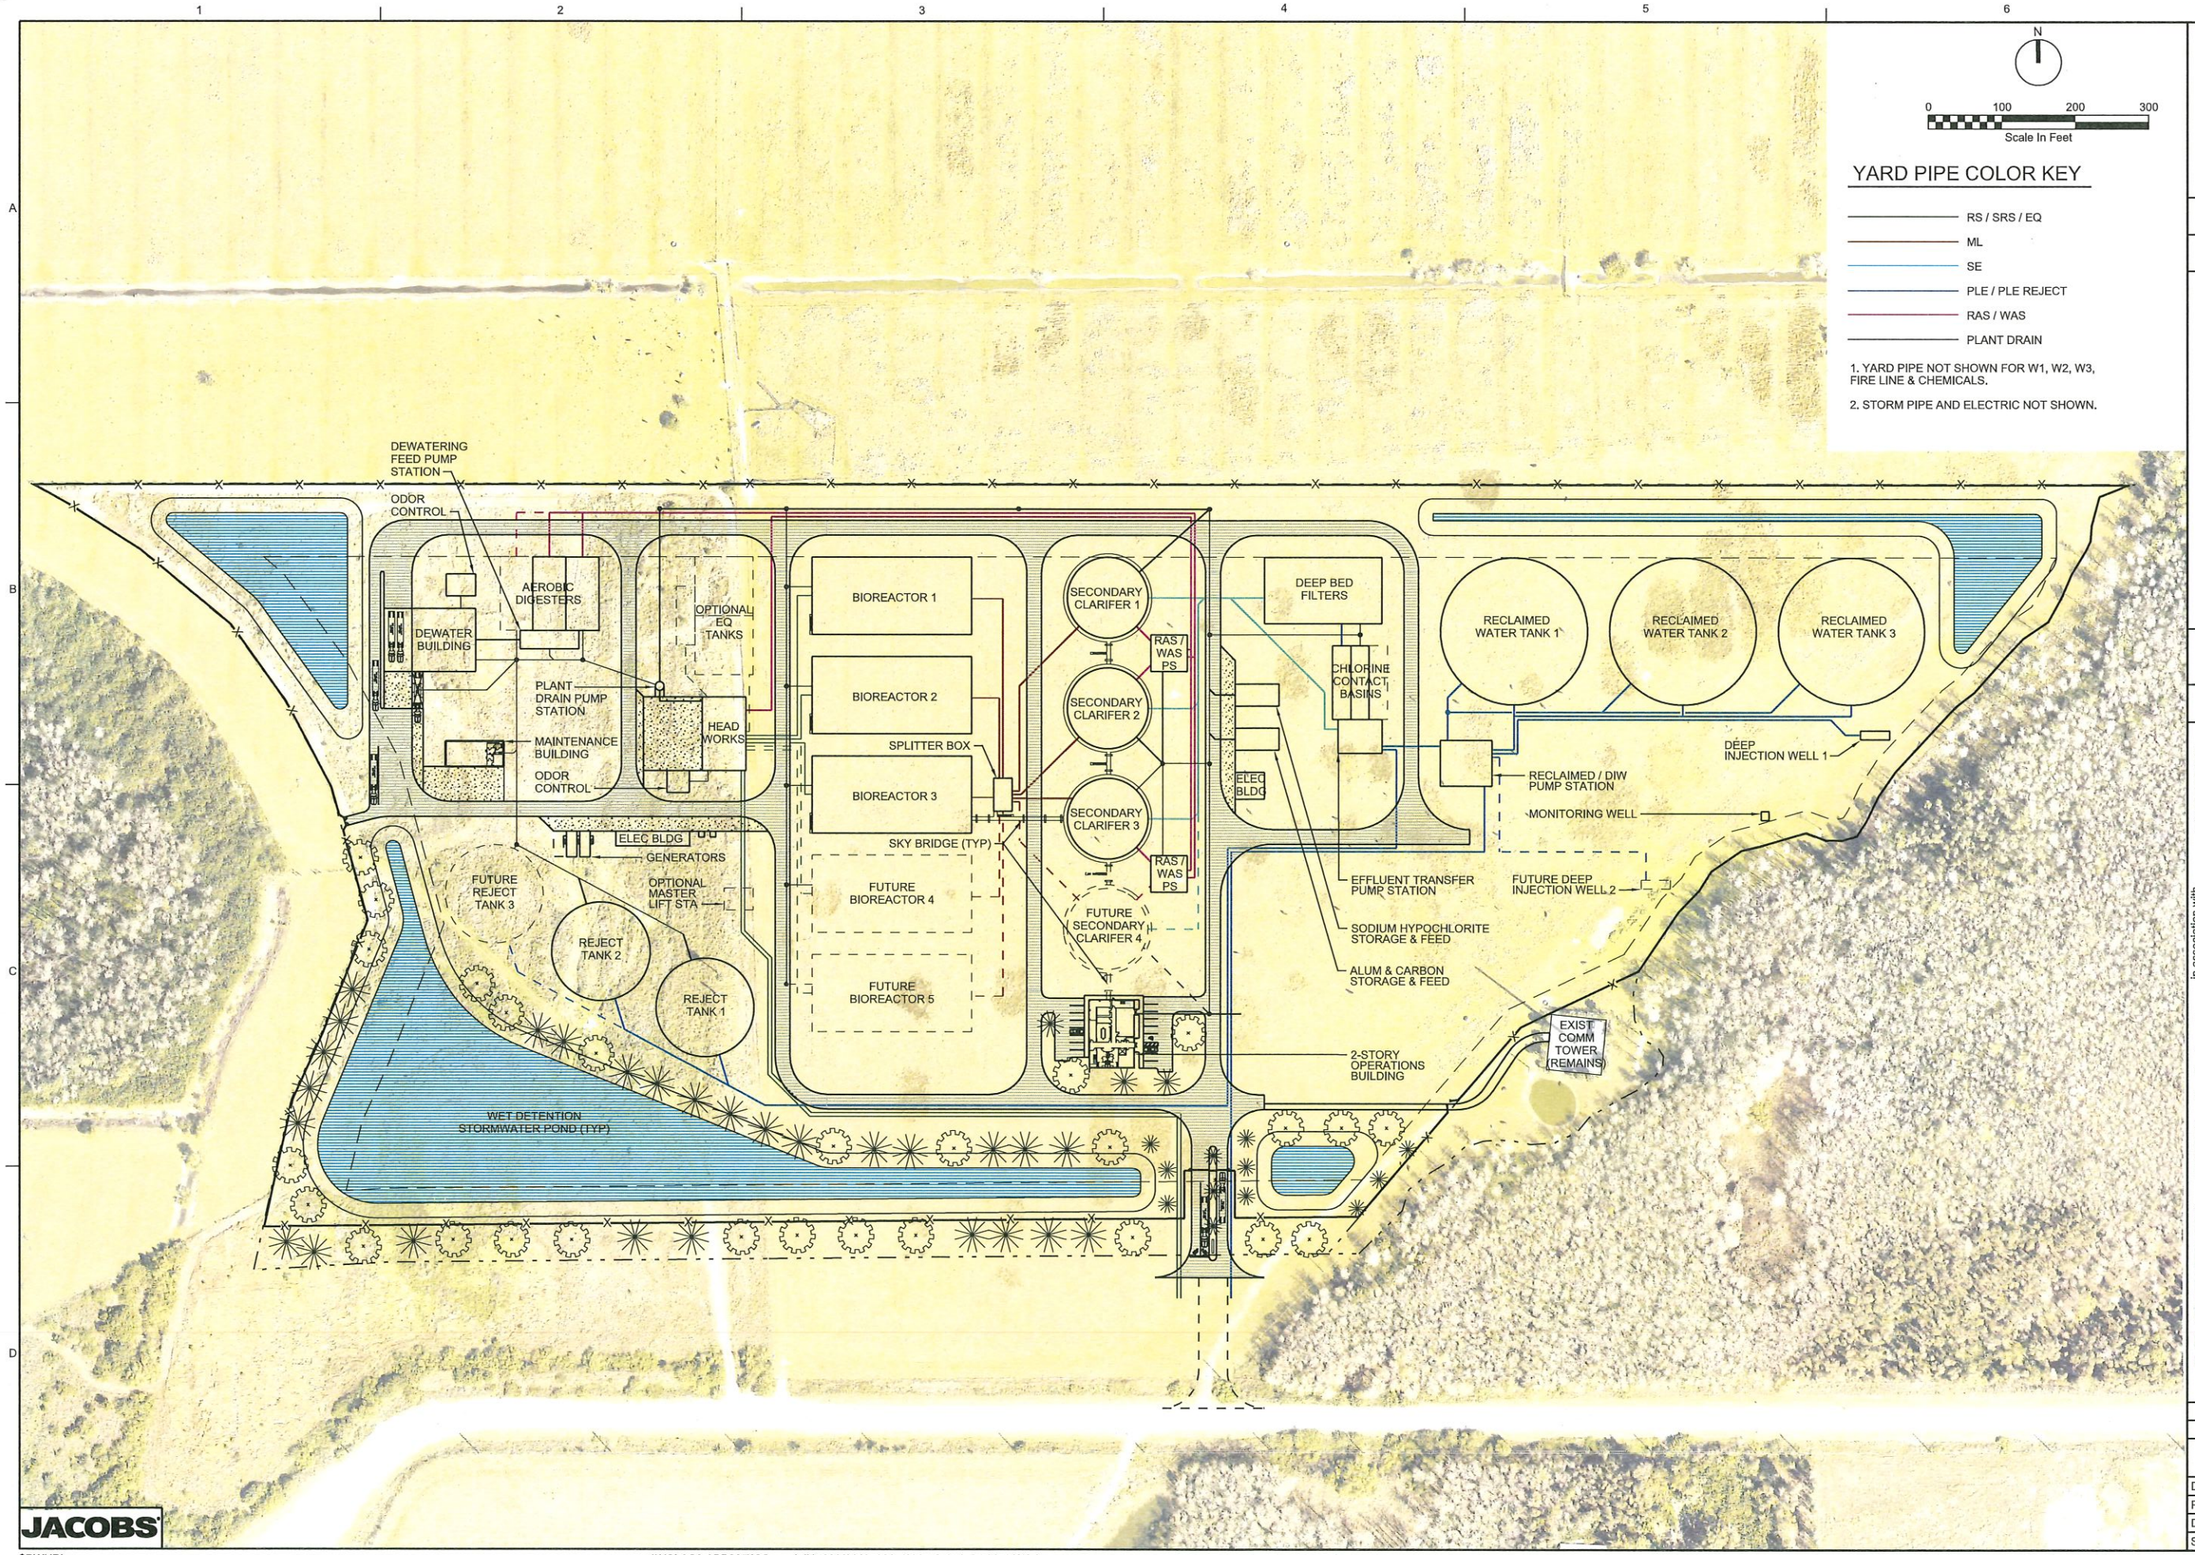

DRAFT

NO.	DSGN	DATE	DR	REVISION	CHK	APVD	BY	APVD

REUSE OF DOCUMENTS: THIS DOCUMENT, AND THE IDEAS AND DESIGNS INCORPORATED HEREIN, AS AN INSTRUMENT OF PROFESSIONAL SERVICE, IS THE PROPERTY OF JACOBS AND IS NOT TO BE USED, IN WHOLE OR IN PART, FOR ANY OTHER PROJECT WITHOUT THE WRITTEN AUTHORIZATION OF JACOBS.

JACOBS
EB: 2822 AB: AAC001790
5800 Pelican Bay Boulevard
Suite 505
Naples, Florida 34108
Phone: 239.431.9223
In association with JOHNSON ENGINEERING
RVE CONSULTING ENGINEERS

LEE COUNTY UTILITIES SOUTHEAST WATER RECLAMATION FACILITY - FORT MYERS, FL

Lee County Southwest Florida

CIVIL

CONCEPTUAL SITE PLAN

VERIFY SCALE
BAR IS ONE INCH ON ORIGINAL DRAWING.
0 1"

DATE	APRIL 2020
PROJ	D31456AW
DWG	005-C-201
SHEET	of

JACOBS